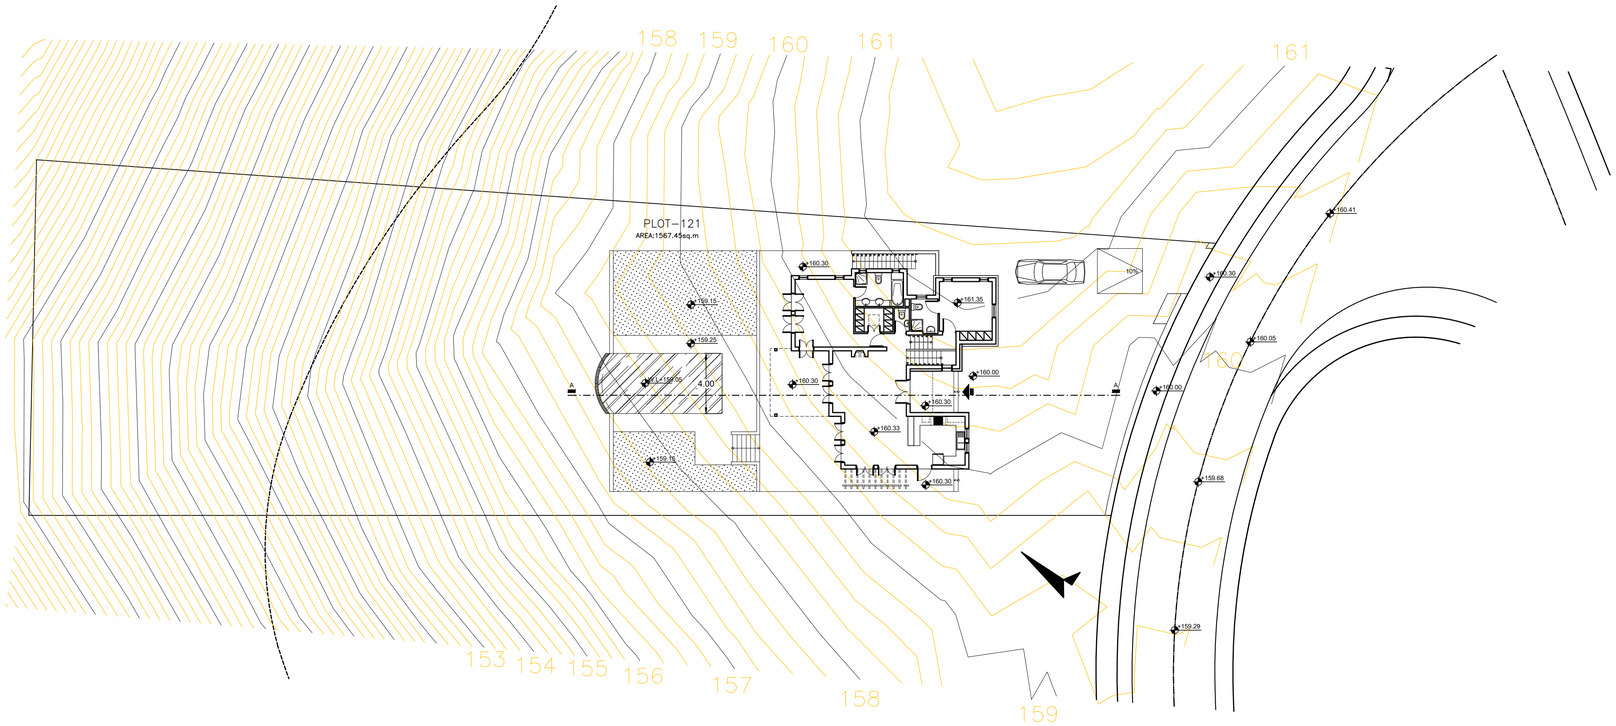

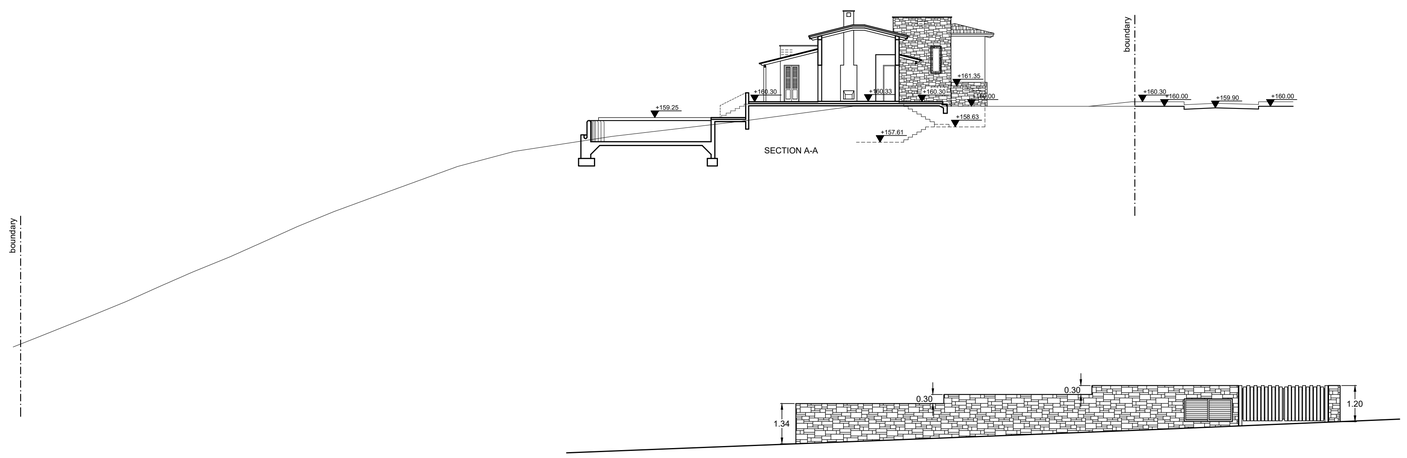

FRONT BOUNDARY WALL ELEVATION SC.:1:100

This document and its contents are the copyright of the designer.
Any party receiving this document does so in confidence and agrees that information contained herein shall not be published in whole or in part or disclosed to others without the express prior written consent of WATAG Inc.
Do not scale, All dimensions to be checked on site.

REV	DATE	BY	DESCRIPTION

LOCAL ARCHITECT
YIANNOS ANASTASSIOU
ARCHITECT
27 · CHRISSOROYATISSIS STR
P.O.BOX 51940 T.T.3032 LIMASSOL CYPRUS
TEL 05–746322 FAX 05–748145
e–mail anast.arch@cytanet.com.cy

LEAD DESIGN CONSULTANT
Wimberly Allison Tong & Goo
Architects, Planners and Consultants
Alexandra House, 6 Little Portland Street
London, W1W 7JE U.K.
london@watg.com
LONDON · NEWPORT BEACH · HONOLULU

CLIENT & PROJECT INFORMATION

Aphrodite HILLS

LANITIS DEVELOPMENT LTD
PO Box 50203, 3602 Limassol - Cyprus
tel 05-316561-60, fax 05- 316561
aphrodite_hills@lanitisdev.com

TITLE

APHRODITE RESORT
PETRA TOU ROMIOU
PAPHOS, CYPRUS

DRAWING

Villa for Mr Kontolemis
on Plot 121

"THALIA"

SITE-PLAN & SECTION

FILE NO:				
PARCEL.	DRAWING NO.			REV.
-	V121-A01			T.P
PROJECT NO.	DATE	SCALE	DRAWN BY	CHECKED BY
700	04/2003	1:200	NPG	YA